Designed by ZWCAD Academic Version

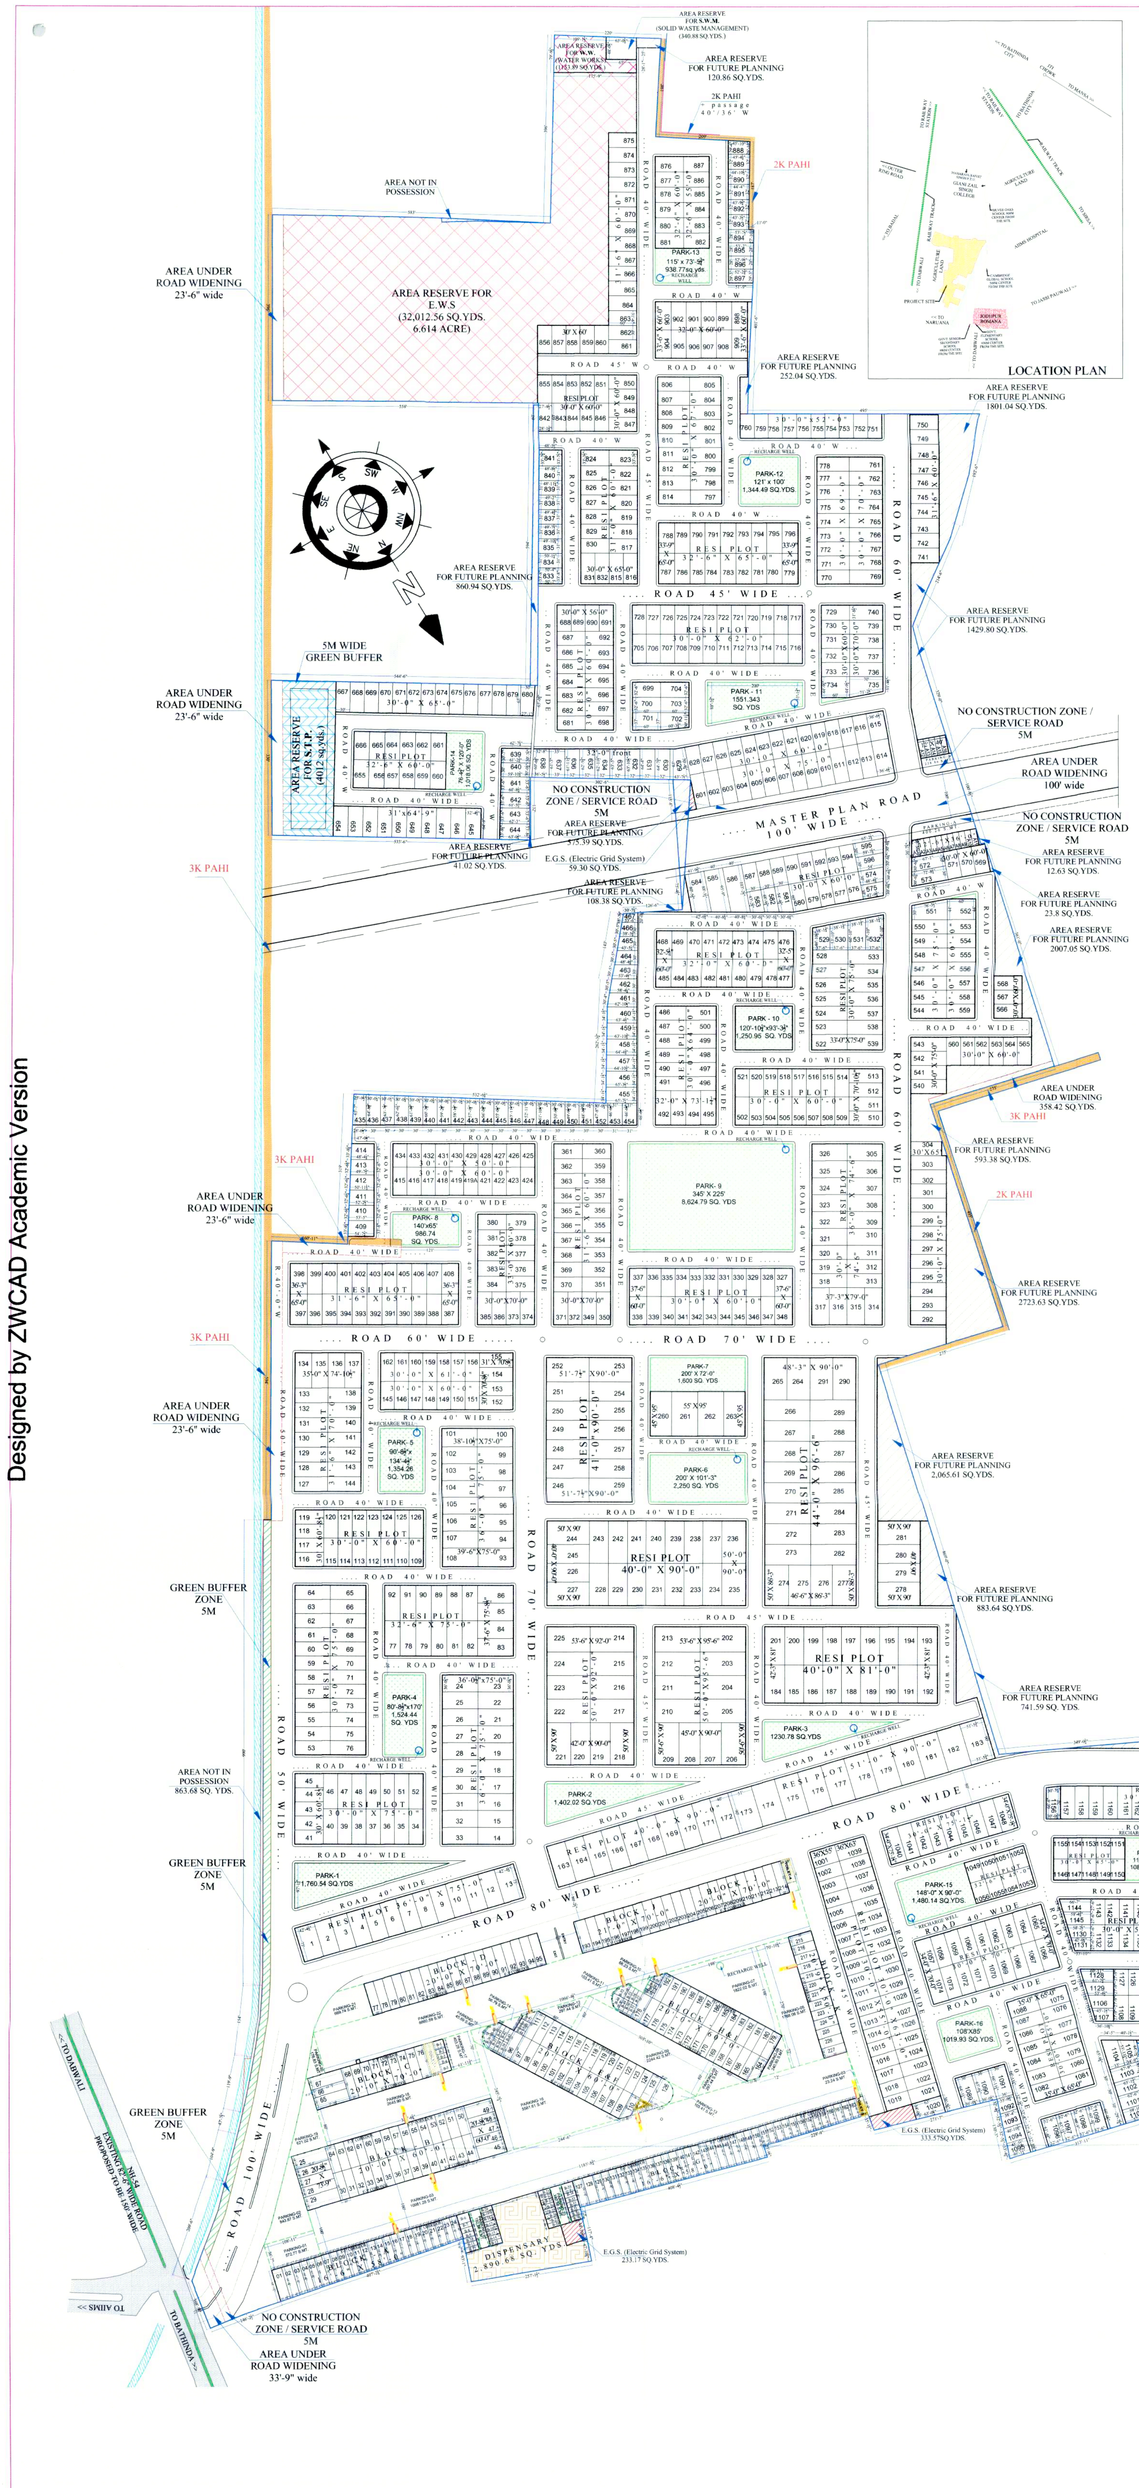
AREA RESERVE FOR E.W.S. (32,012.56 SQ.YDS. 6,614 ACRE)
AREA RESERVE FOR FUTURE PLANNING 120.86 SQ.YDS.
AREA NOT IN POSSESSION
AREA UNDER ROAD WIDENING 23'-6" wide
AREA RESERVE FOR FUTURE PLANNING 660.94 SQ.YDS.
AREA UNDER ROAD WIDENING 23'-6" wide
5M WIDE GREEN BUFFER
AREA RESERVE FOR FUTURE PLANNING 1429.89 SQ.YDS.
NO CONSTRUCTION ZONE / SERVICE ROAD 5M
AREA UNDER ROAD WIDENING 100' wide
AREA RESERVE FOR FUTURE PLANNING 12.63 SQ.YDS.
AREA RESERVE FOR FUTURE PLANNING 23.8 SQ.YDS.
AREA RESERVE FOR FUTURE PLANNING 2907.00 SQ.YDS.
AREA UNDER ROAD WIDENING 159.42 SQ.YDS.
AREA RESERVE FOR FUTURE PLANNING 193.36 SQ.YDS.
AREA RESERVE FOR FUTURE PLANNING 2723.63 SQ.YDS.
AREA UNDER ROAD WIDENING 23'-6" wide
AREA UNDER ROAD WIDENING 33'-9" wide
NO CONSTRUCTION ZONE / SERVICE ROAD 5M
GREEN BUFFER ZONE 5M
AREA NOT IN POSSESSION 863.68 SQ. YDS.
GREEN BUFFER ZONE 5M
GREEN BUFFER ZONE 5M
AREA RESERVE FOR FUTURE PLANNING 1606.54 SQ.YDS.
AREA RESERVE FOR FUTURE PLANNING 741.79 SQ. YDS.
AREA RESERVE FOR FUTURE PLANNING 110 ACRES
AREA FOR CLUB / COMMUNITY CENTER 14 ACRES
AREA RESERVE FOR FUTURE PLANNING 122.78 SQ.YDS.
3K PAHI
3K PAHI
3K PAHI